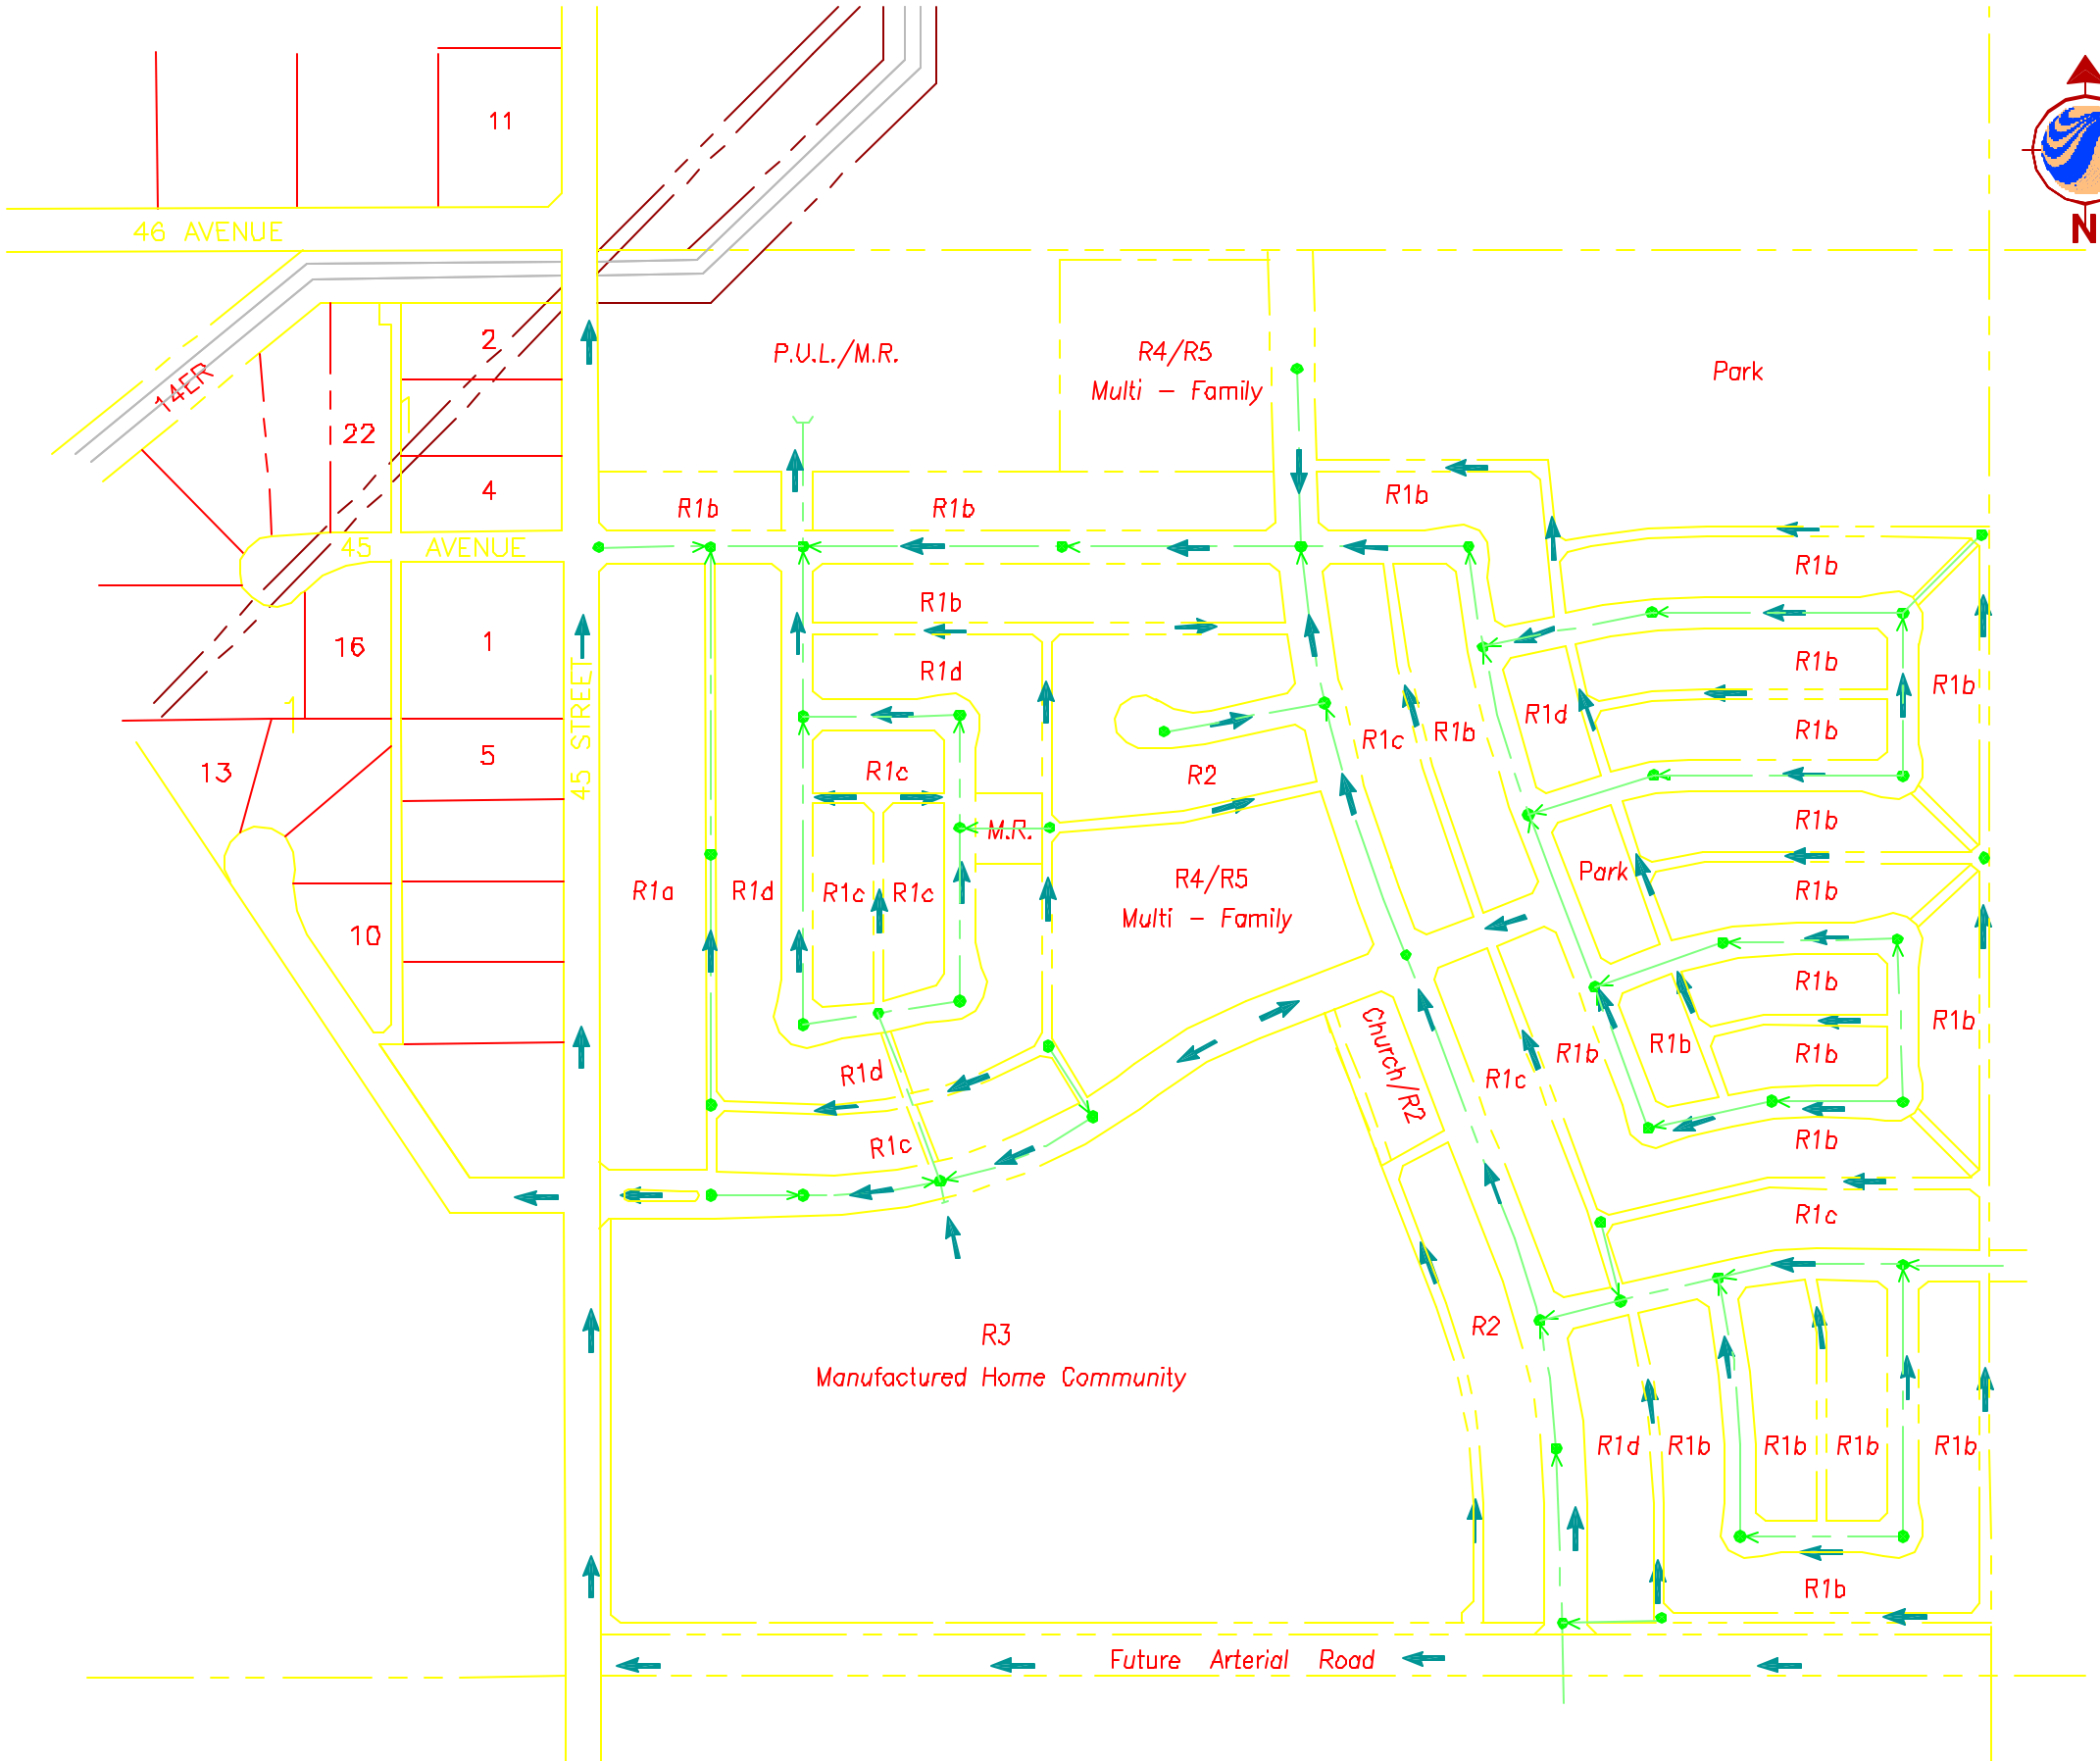

Stantec Consulting Ltd.
400 – 4808 Ross Street
Red Deer AB Canada
T4N 1X5
Tel. 403.341.3320
Fax. 403.342.0969
www.stantec.com

Stantec

Copyright Reserved

The Contractor shall verify and be responsible for all dimensions. DO NOT scale the drawing – any errors or omissions shall be reported to Stantec Consulting Ltd. without delay.

The Copyrights to all designs and drawings are the property of Stantec Consulting Ltd. Reproduction or use for any purpose other than that authorized by Stantec Consulting Ltd. is forbidden.

Legend

- STORM SEWER MAIN
- STORM SEWER MANHOLE
- CATCH BASIN
- MAJOR STORM FLOW DIRECTION

Revision	By	Appd.	Date
0			

Issued	By	Appd.	Date
A			

File Name: prelim offsite servicing.dwg

F.C.		J.C.	00.02.03
Dwn.	Chkd.	Dsgn.	Date

Permit/Seal

Client/Project

CADMAN DUSHANEK GROUP

S.W. 1/4 20, 40-26-W4

Lacombe, Alberta

Title

PRELIMINARY SERVICING
STORM SEWER

Project No.	Scale	
1-26-70470	1:4000	
Drawing No.	Sheet	Revision
4.0	of	0

ORIGINAL SHEET – 11x17

\\Cwdc\Drawings\Lacombe\prelim offsite servicing 4022.dwg
May 10 2000, 02:59 PM